


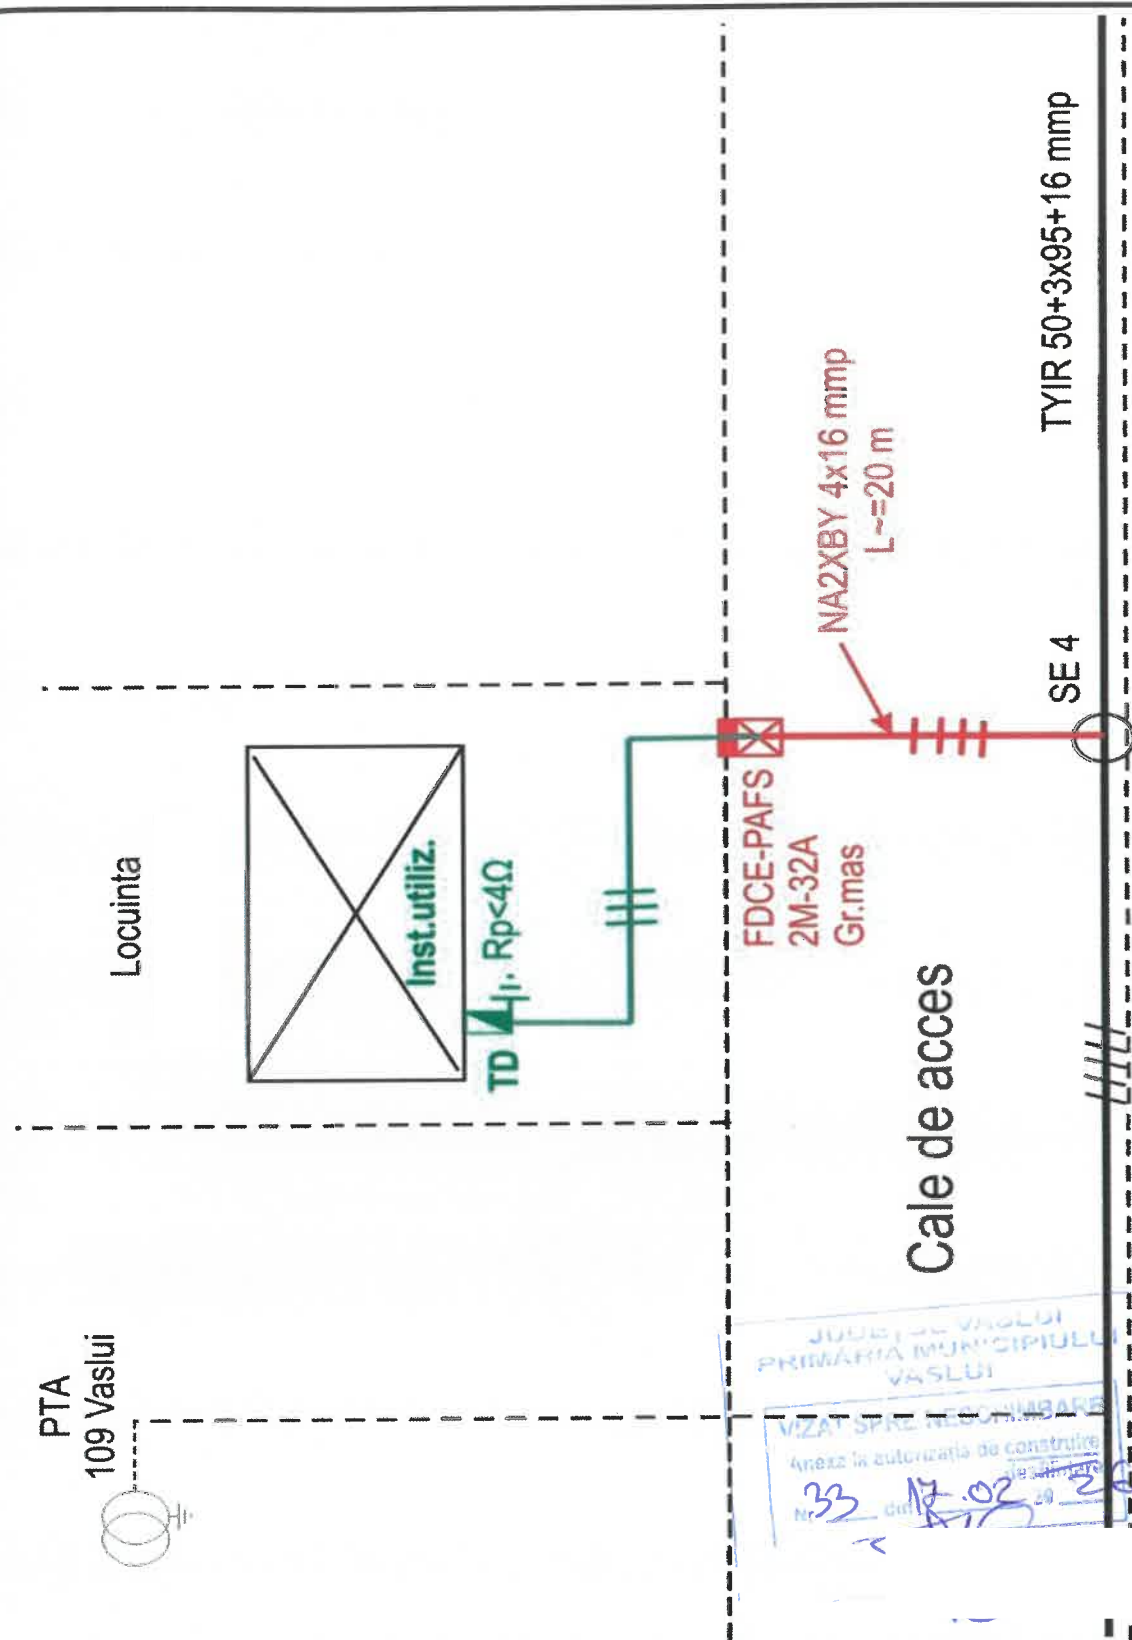

VERIFICATOR/ EXPERT	NUME	SEMNATURA	CERINTA	REFERAT / EXPERTIZA NR. / DATA	
Elaborator : SC KYT INSTALELECTRIC SRL Vaslui			Beneficiar: DELGAZ GRID SA		Pr.nr.: 19/2025
SPECIFICATIE	NUME	SEMNATURA	Scara: 1:500%	A.E.E. LOCUINTA, C loc.Vaslui, str.Burebista, nr.FN, jud.Vaslui	Faza:
SEF PROIECT	ing.Cristian GRECU				DTCU
PROIECTAT	ing.Cristian GRECU		Data: 17.02.2025	Titlu plansa: Plan de situatie	Plansa:
DESENAT	ing.Cristian GRECU				E2