
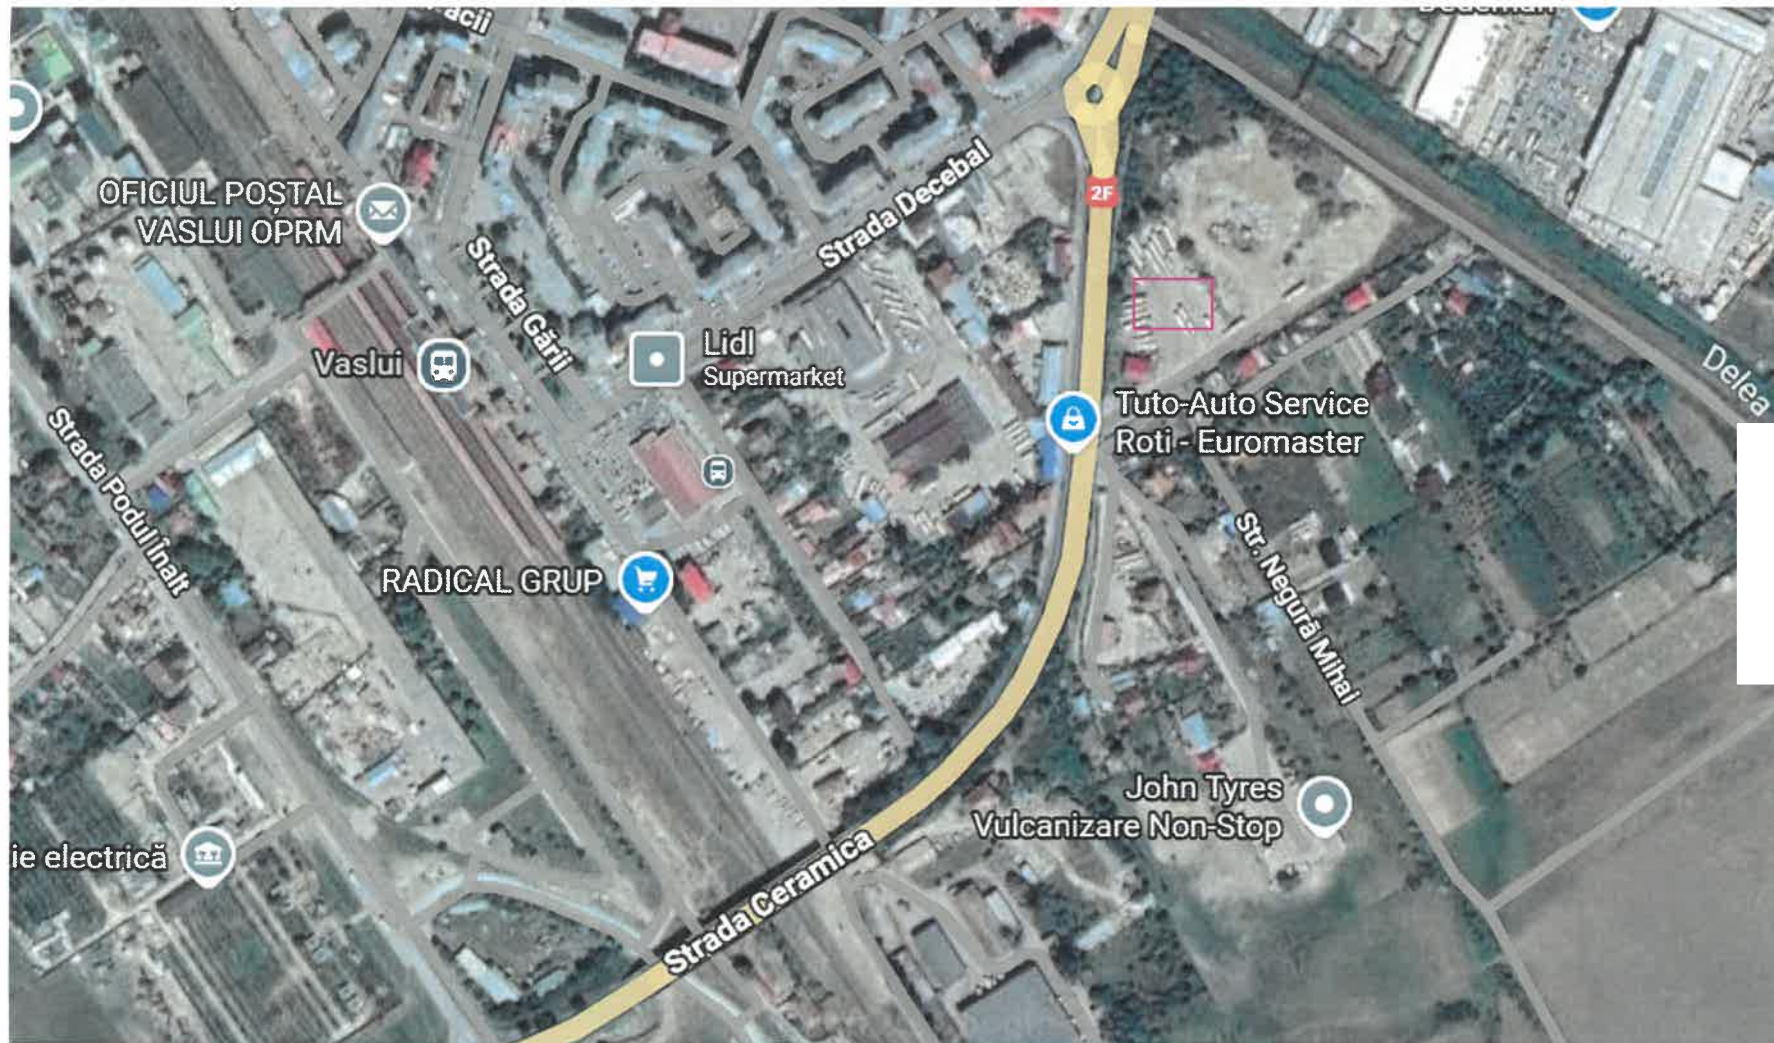
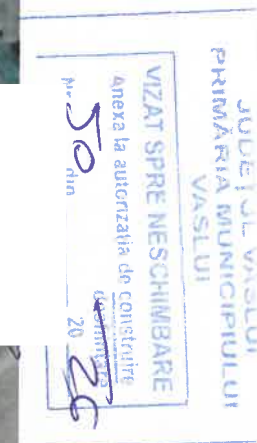


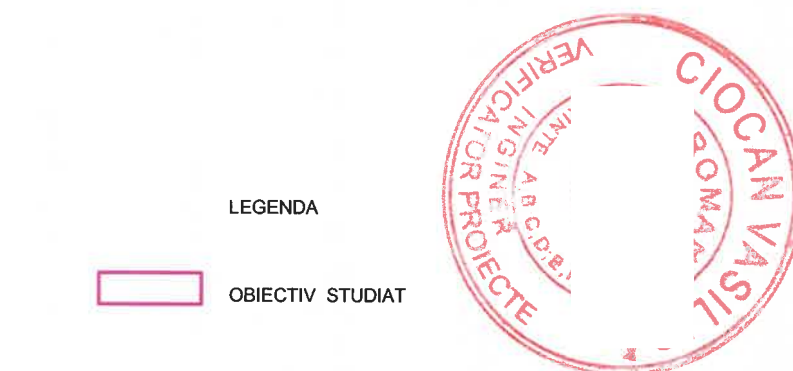

APROBAT,
DIRECTOR GENERAL,
ING. ADRIAN

Proiectat:

Gaz Est

S.C. GAZ EST S.A.
VASLUI / ROMANIA

Proiectat:

Desenat:

Verificat:

Executant:

Gaz Est

S.C. GAZ EST S.A.
VASLUI / ROMANIA

Denumire Proiect:

DEZAFECTARE RACORD G.N. MONTAT SUBTERAN PE
STR. CERAMICA, NR. 3, DIN PEHD, Dn50mm, SI REALIZARE
RACORD G.N. PRES. MEDIE DIN PEHD, Dn40mm,
U.A.T. MUN. VASLUI-DEPOU TRANSPORT PUBLIC,
STR. C-TIN POPOVICI, MUN. VASLUI, JUD. VASLUI

Nr.
Plansa:

G0

Scara:

%

2026

Denumire Plansa:

PLAN DE INCADRARE IN ZONA

Faza:

6/2026 P.TH. + D.D.

rev.1

