
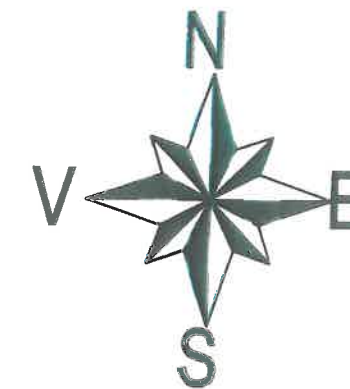
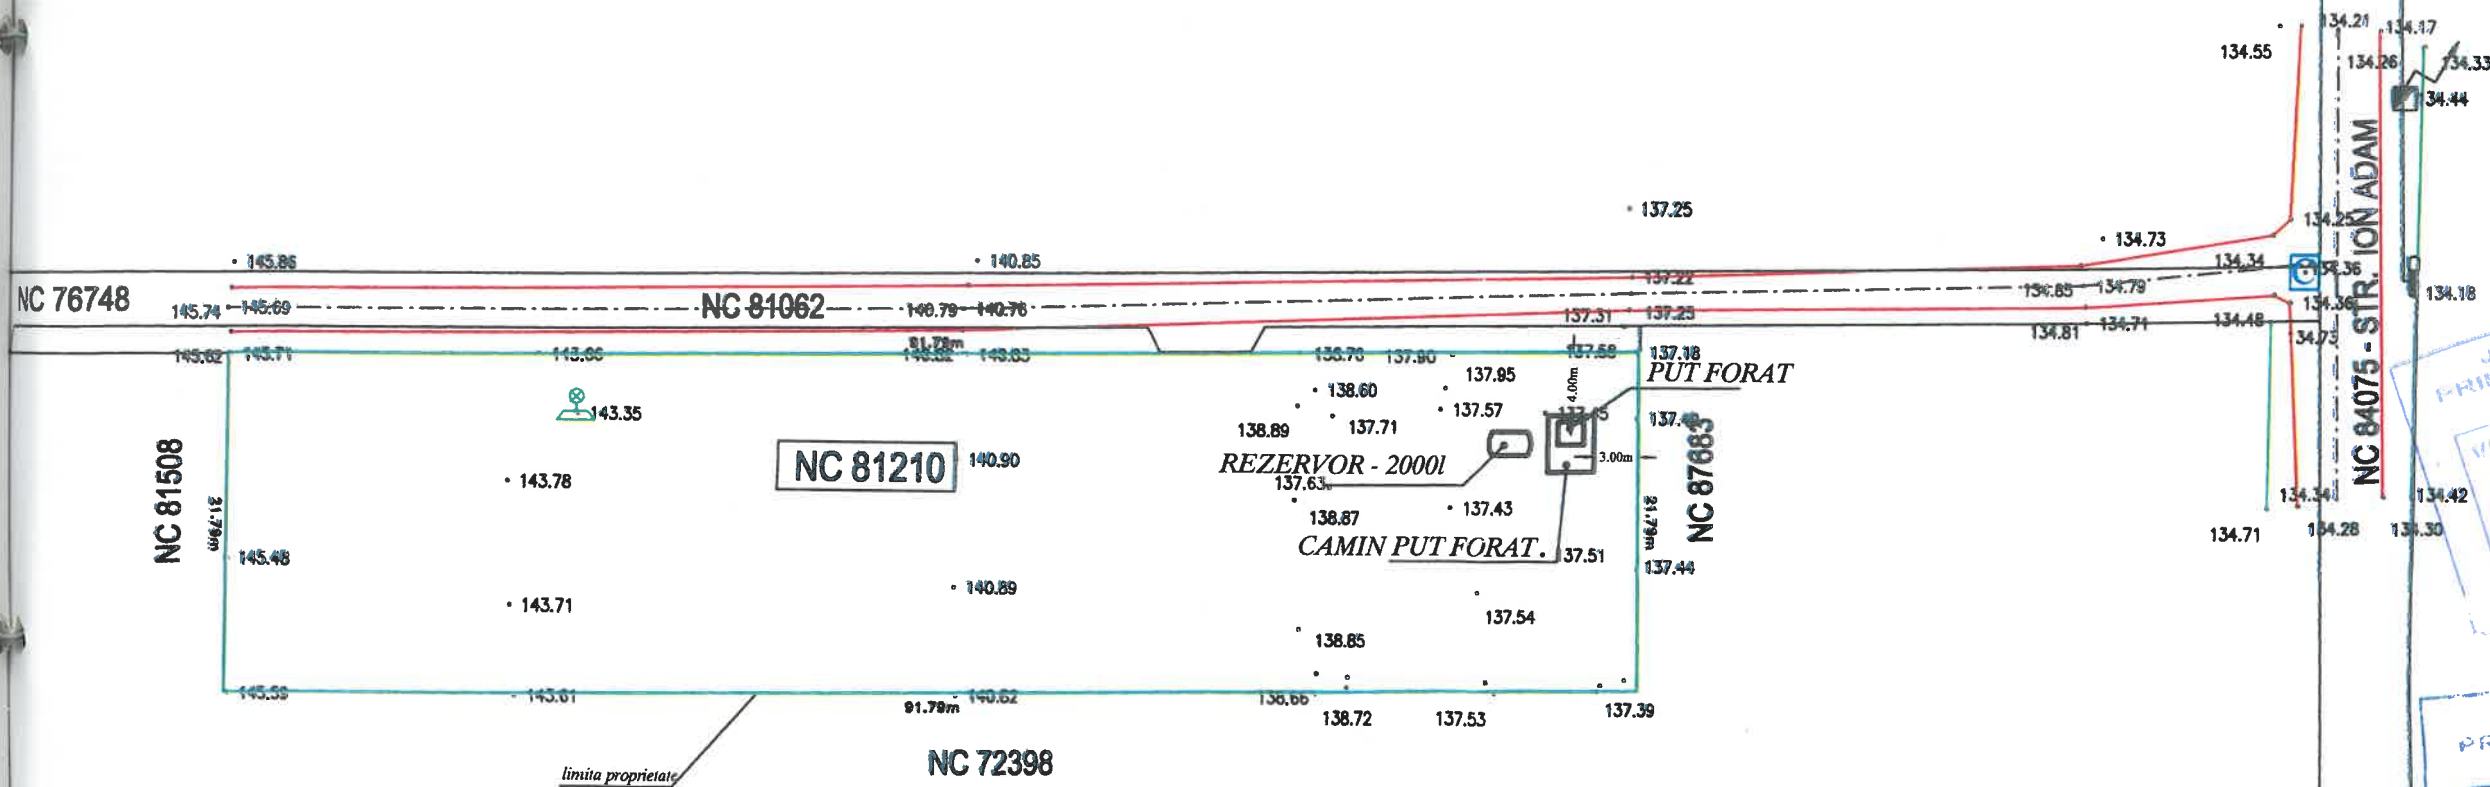


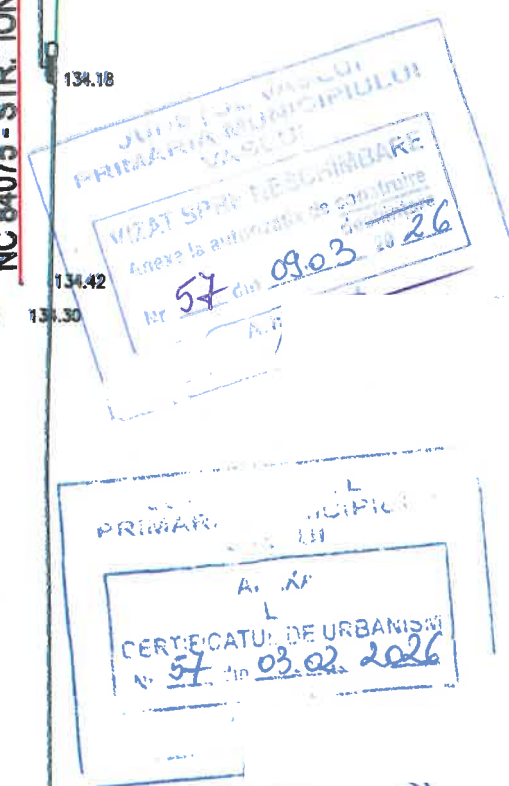

verificator expert	nume	semnatura	cerinta	referat nr., data
Proiectant general:				Titlu proiect:
Camera de comert si industrie, str. Nicolae Iorga, nr. 82 TEL/FAX: 0235.318.868; RO14776916; J37/220/2002				Pr. nr. 546/2026
specificatie	scara: 1:500			Faza: CU+DTAC
sef proiect	data: 2026			PLANSA: A1
proiectat	Titlu plansa:			
desenat	PLAN DE SITUATIE			