


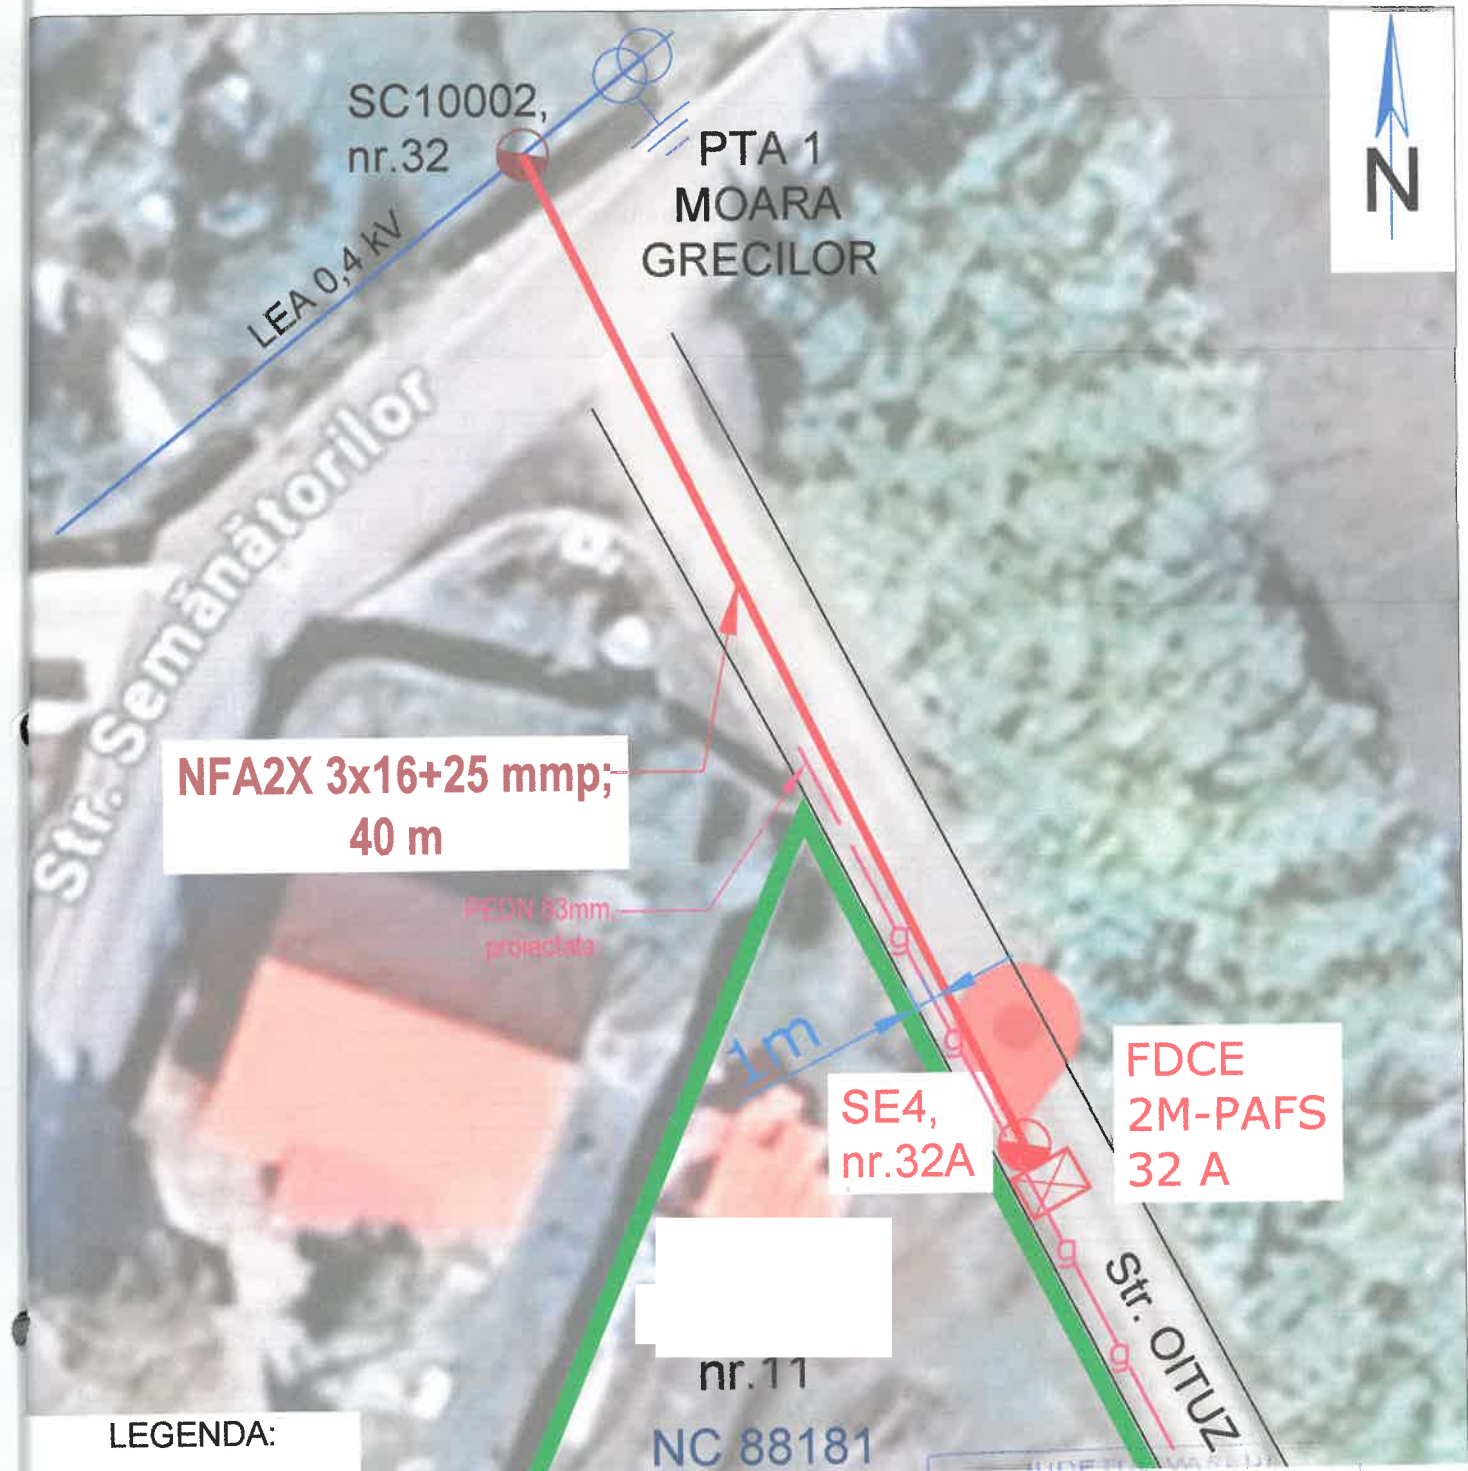

LEGENDA:

- LEA 0,4kV existenta
- Bransament electric proiectat
- Traseu conducta proiectata - gaz - PEHD Dn63mm
- Stalp beton existent
- Stalp beton proiectat
- FDCE 2M-PAFS 32 A

VERIFICATOR/ EXPERT	NUME SI PRENUME	SEMNATURA	CERINTA:	REFERAT/EXPERTIZA NR./DA	Pr. nr.:
ELABORATOR:				BENEFICIAR:	
				Titlu proiect: Allm.EE - LOCUINTA - str. OITUZ, nr. 11, localitatea VASLUI (VS), NC 88181	Faza: DTAC
				Titlu plansa: Plan situatie proiectat	Plansa: E 2