




-AMPLASAMENT STUDIU


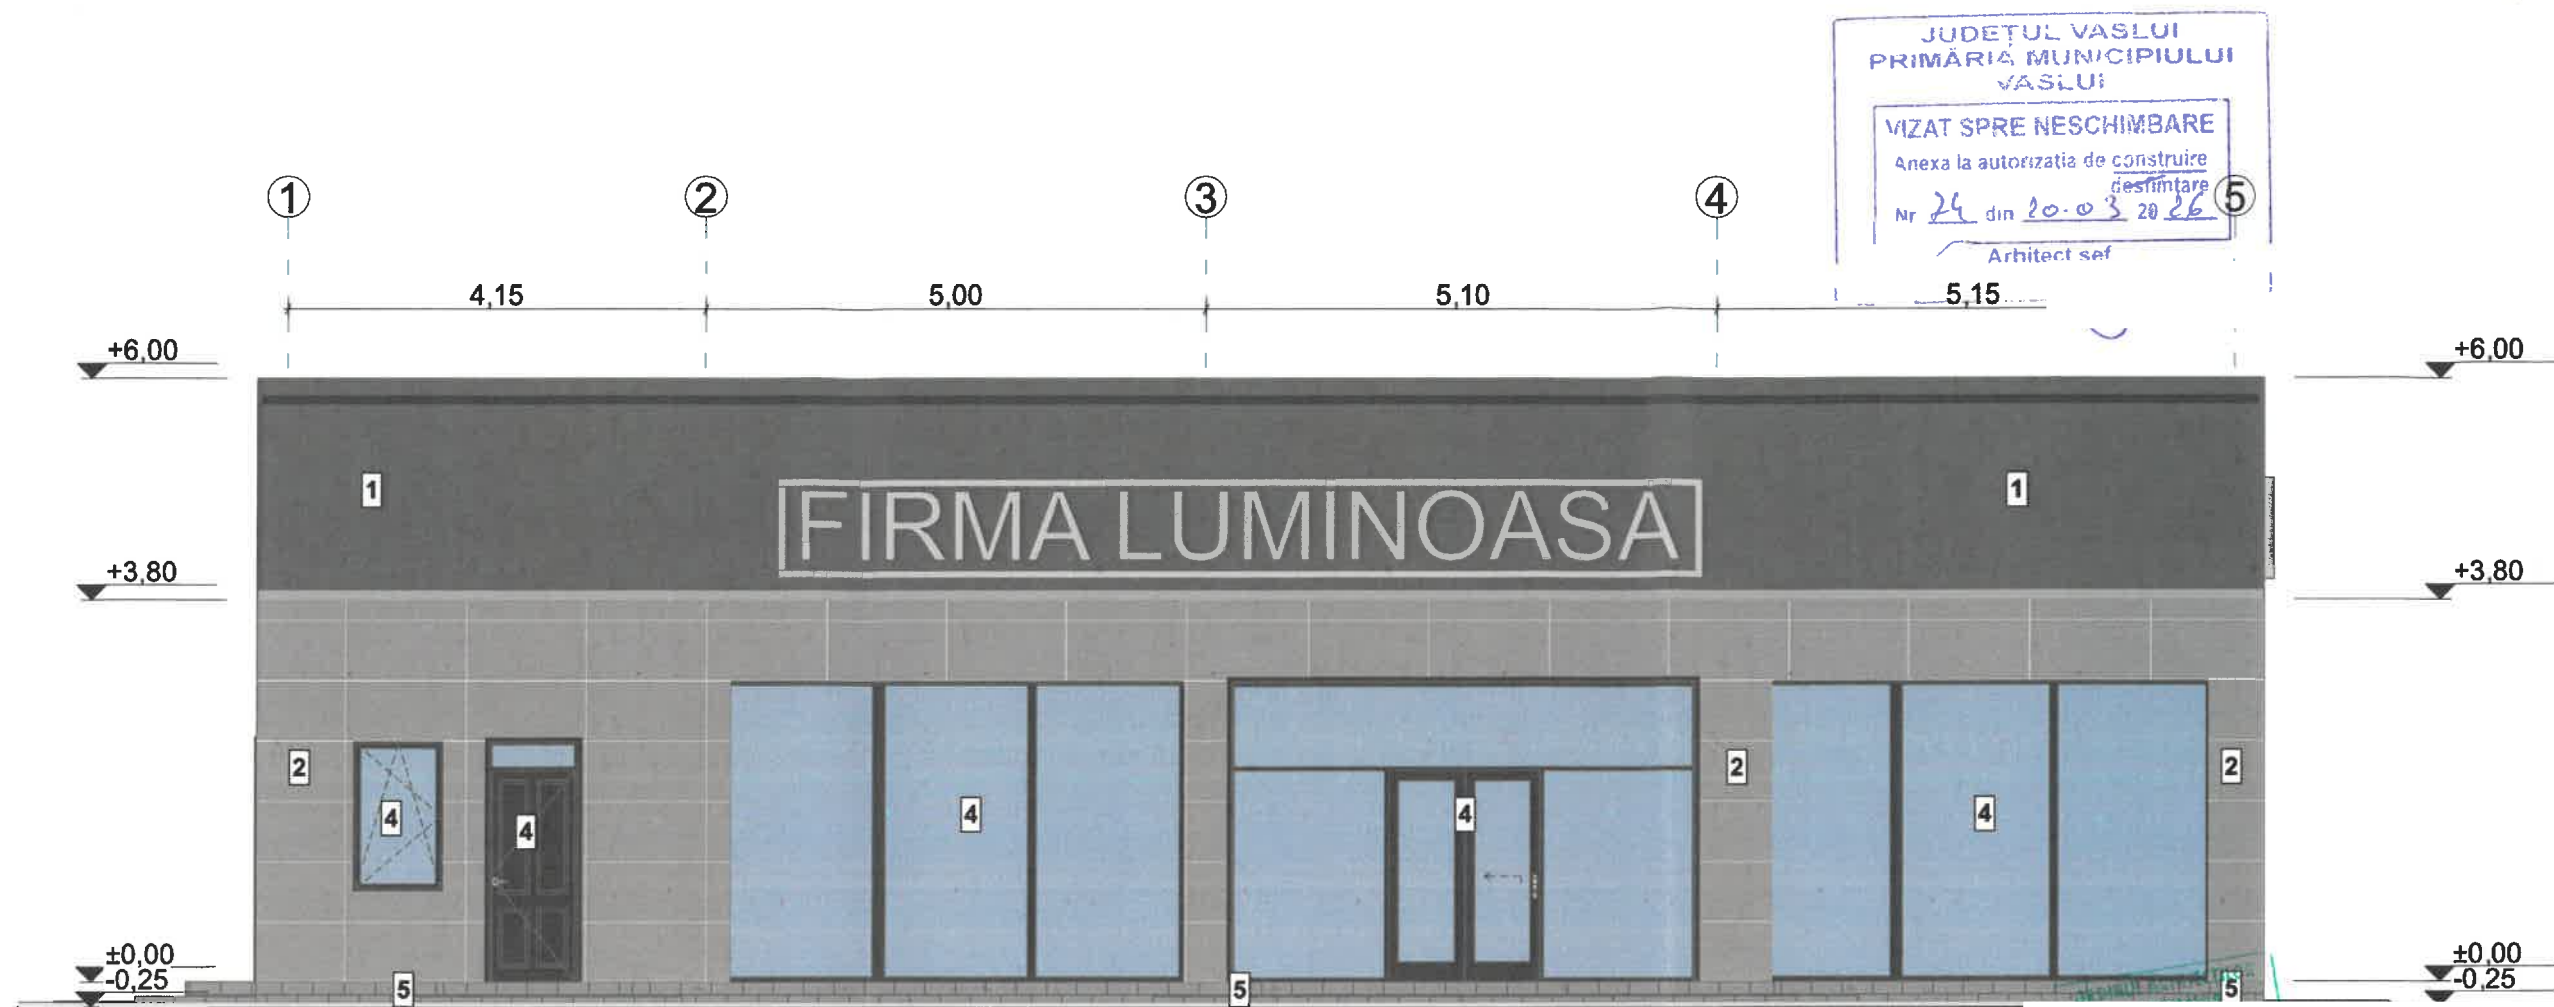


P	A	V	S.
JUDETUL VASLUI			
PRIMARIA MUNICIPIULUI			
VASLUI			
VIZAT SPRE NERESCHIMBARE			
Anexa la autorizatie de construire			
destinatie			
Nr 74 din 20-03-2022			
Arhitect sef			




LEGENDA

- 1 Placi material compozit tip alucobond nuanta RAL 7016 -gri antracit;
- 2 Placi material compozit tip alucobond nuanta RAL 7001-gri;
- 3 Invelitoare din panouri termoizolante tristrat "tabla-spuma poliuretanaic-ta bla"
-PIR 100 mm-RAL 9005 (negru);
- 4 Tamplarie din PVC, nuanta RAL 7016- gri antracit cu geam termopan;
- 5 Soclu-placaj cu caramida aparenta;
- 6 Jgheaburi si burlane din tabla vopsita,nuanta RAL 9007- gri.

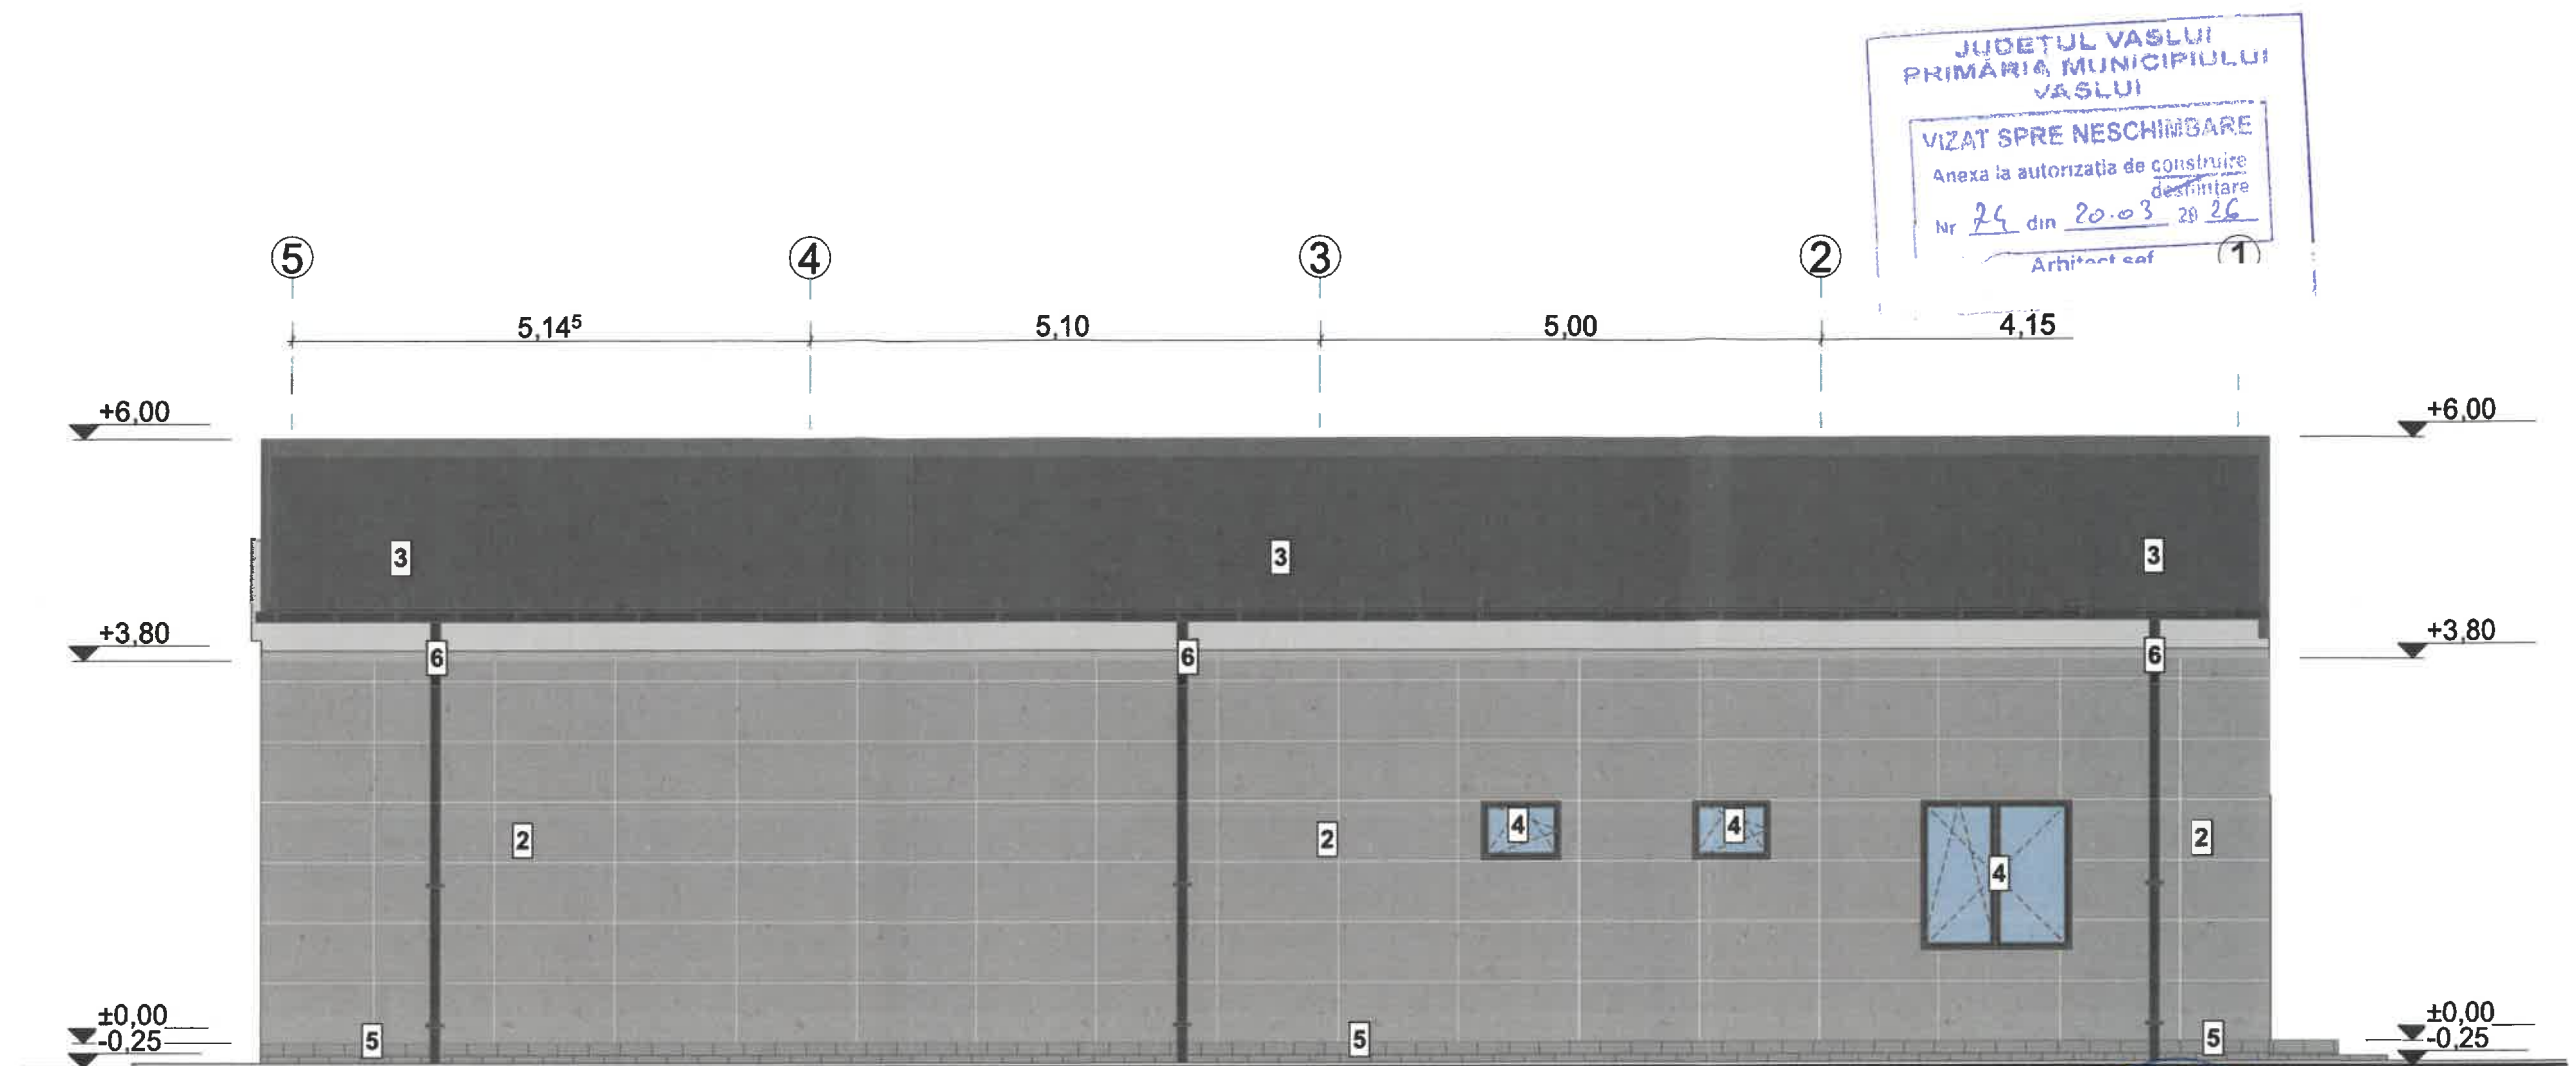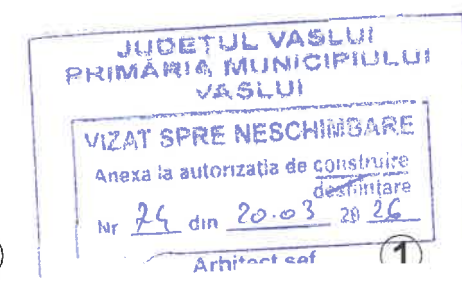


LEGENDA

- 1 Placi material compozit tip alucobond nuanta RAL 7016 -gri antracit;
- 2 Placi material compozit tip alucobond nuanta RAL 7001-gri;
- 3 Invelitoare din panouri termoizolante tristrat "tabla-spuma poliuretantica-tabla" -PIR 100 mm-RAL 9005 (negru);
- 4 Tamplarie din PVC, nuanta RAL 7016- gri antracit cu geam termopan;
- 5 Soclu-placaj cu caramida aparenta;
- 6 Jgheaburi si burlane din tabla vopsita,nuanta RAL 9007- gri.

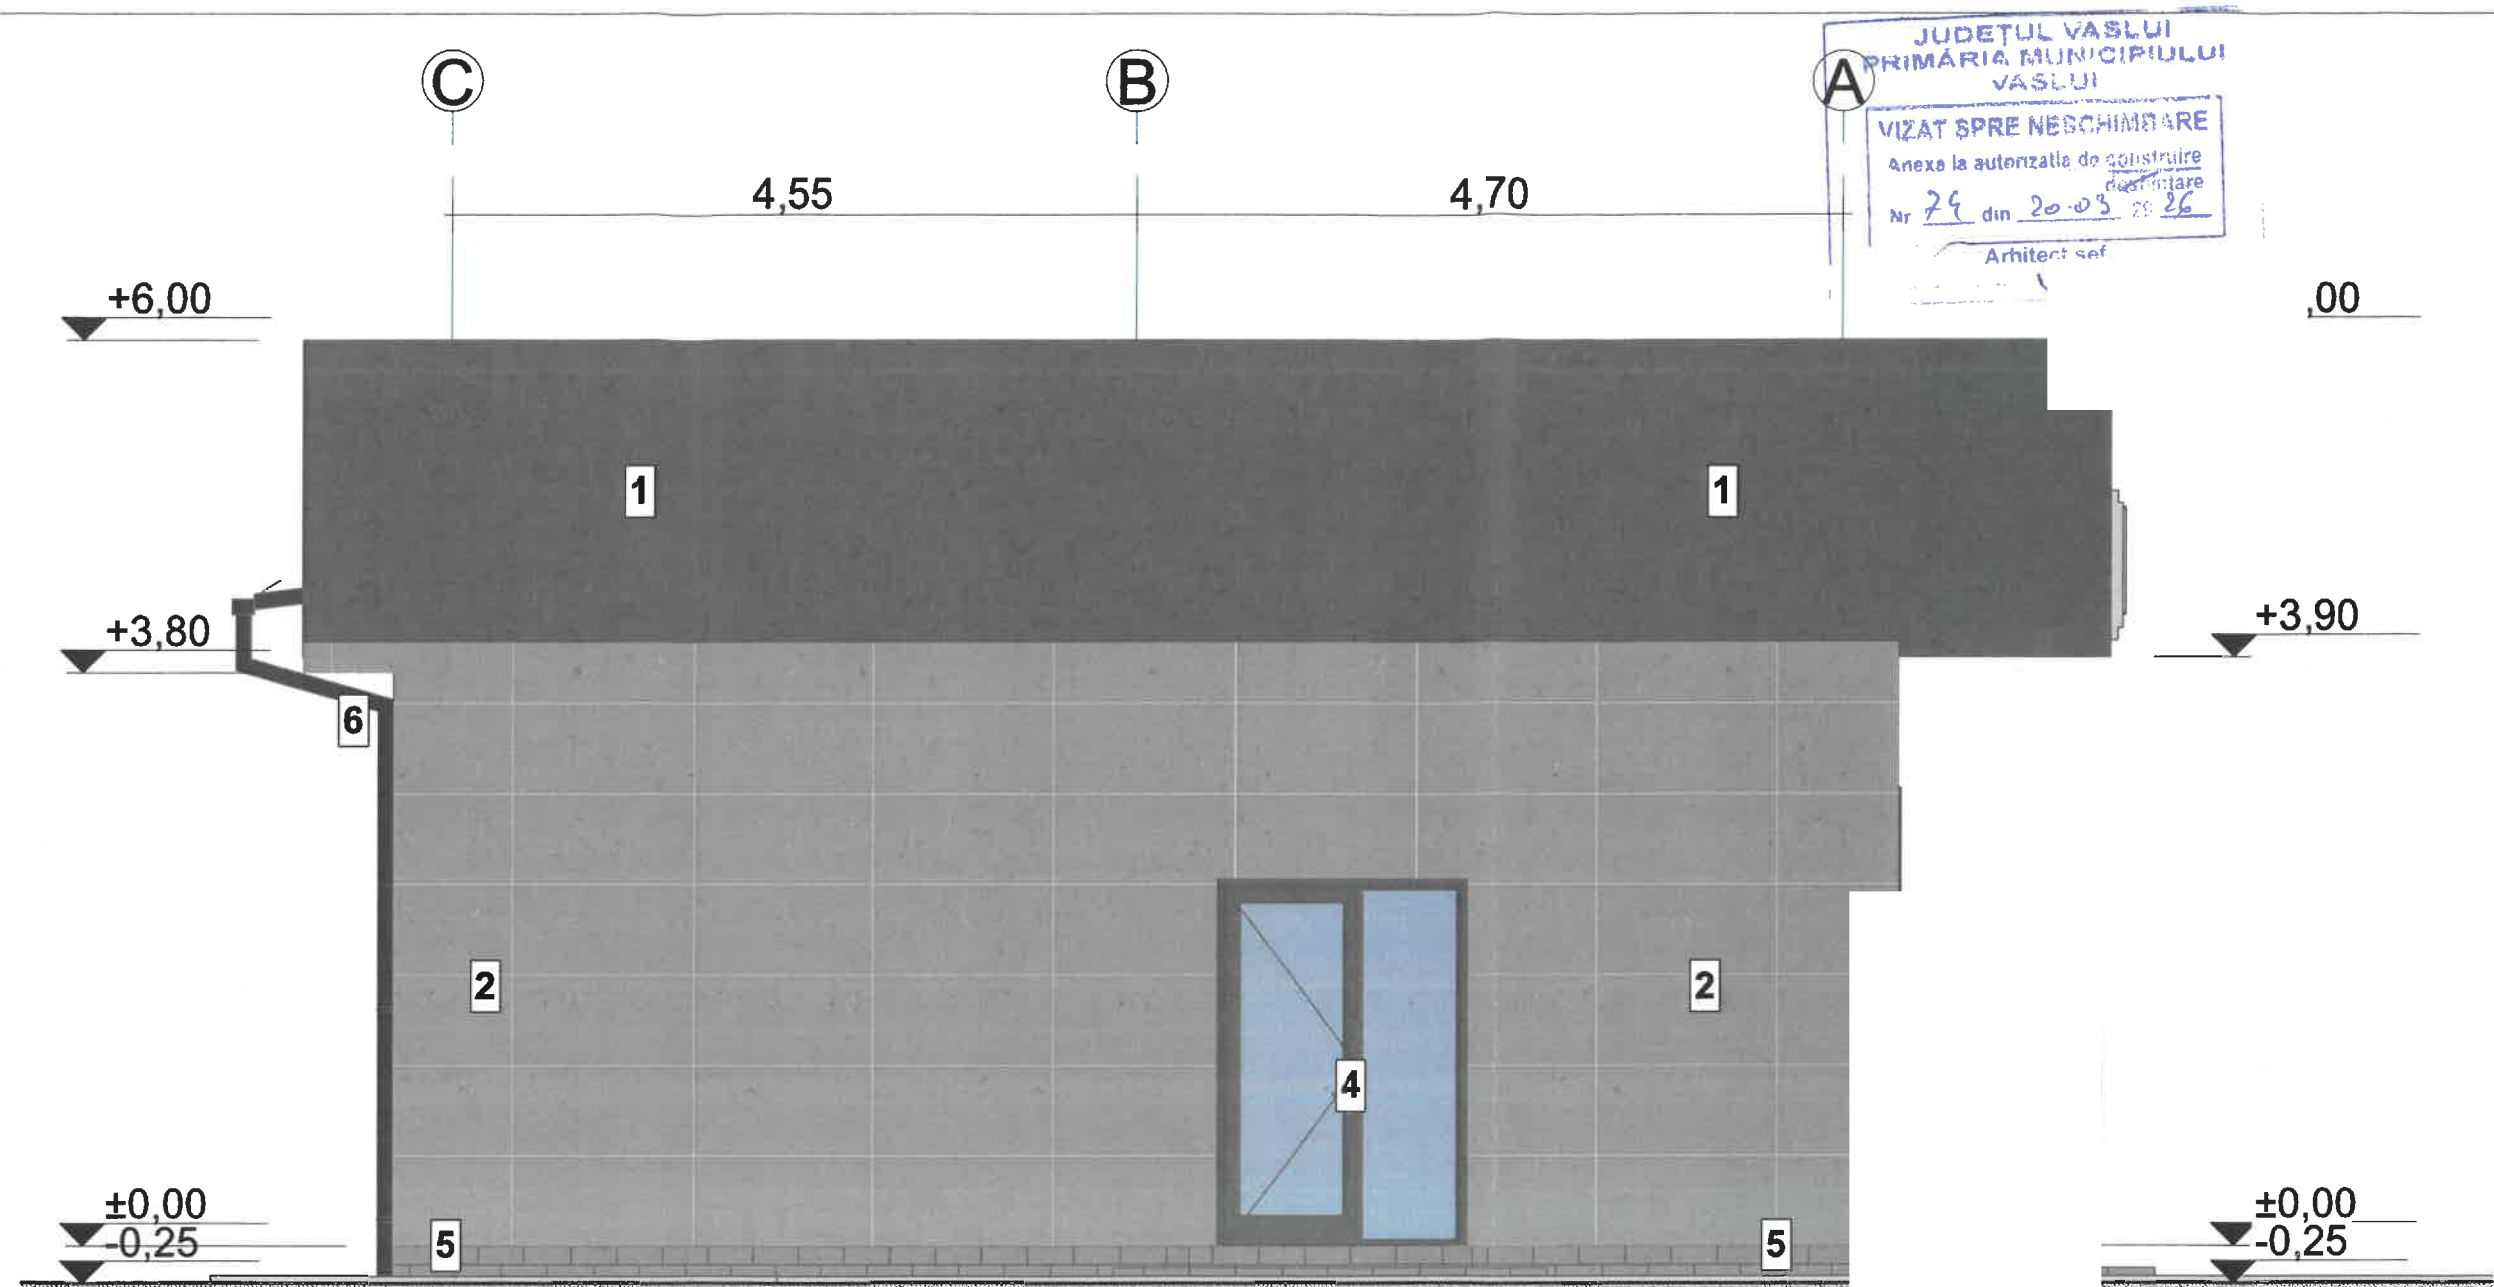

LEGENDA

- 1 Placi material compozit tip alucobond nuanta RAL 7016 -gri antracit;
- 2 Placi material compozit tip alucobond nuanta RAL 7001-gri;
- 3 Invelitoare din panouri termoizolante tristrat "tabla-spuma poliuretanic-t:
-PIR 100 mm-RAL 9005 (negru);
- 4 Tamplarie din PVC, nuanta RAL 7016- gri antracit cu geam termopan;
- 5 Soclu-placaj cu caramida aparenta;
- 6 Igheaburi si burlane din tabla vopsita,nuanta RAL 9007- gri.

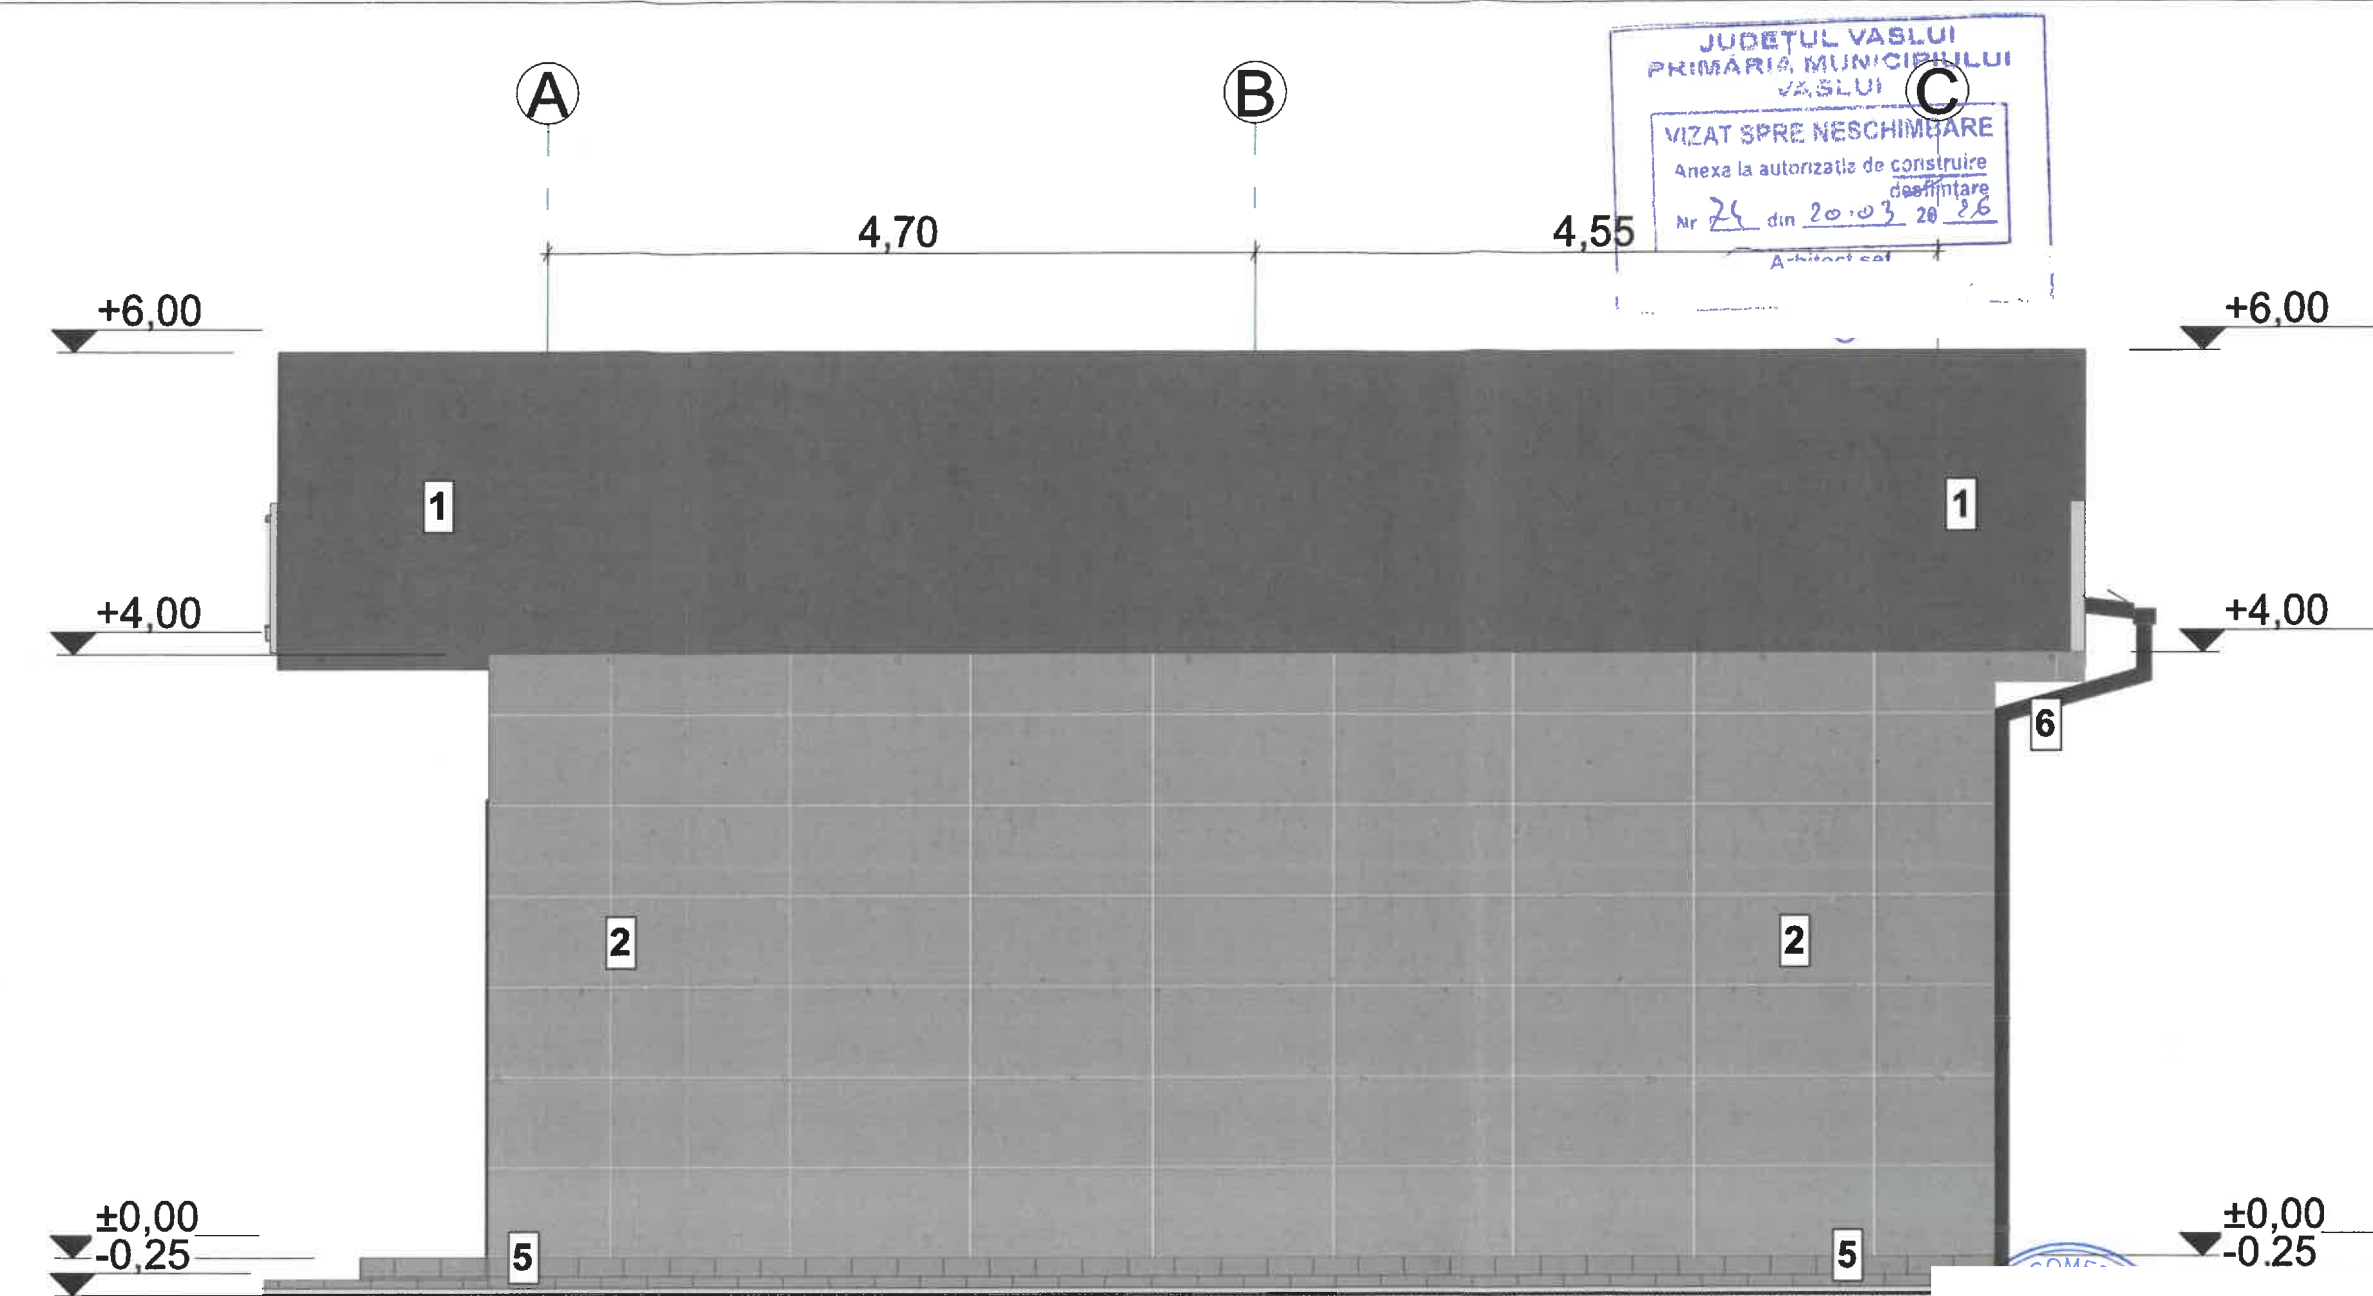

LEGENDA

- 1 Placi material compozit tip alucobond nuanta RAL 7016 -gri antracit;
- 2 Placi material compozit tip alucobond nuanta RAL 7001-gri;
- 3 Invelitoare din panouri termoizolante tristrat "tabla-spuma poliuretanică" -PIR 100 mm-RAL 9005 (negru);
- 4 Tamplarie din PVC, nuanta RAL 7016- gri;
- 5 Soclu-placaj cu caramida aparenta;
- 6 Jgheaburi si burlane din tabla vopsita, nua