


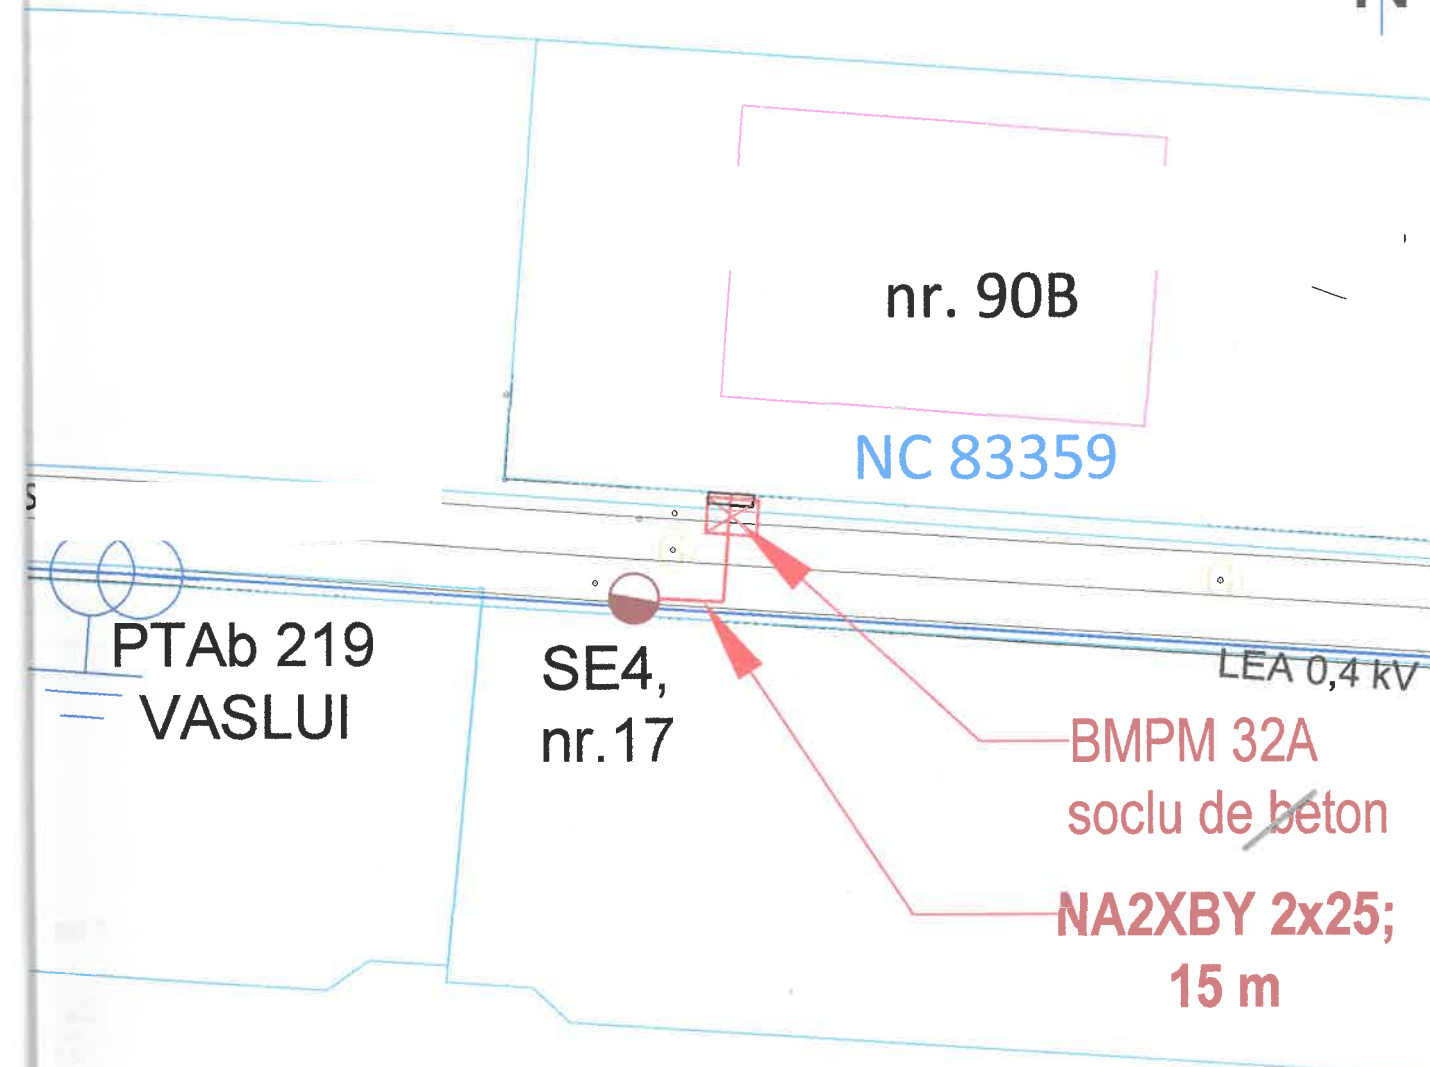

LEGENDA:

- LEA 0,4kV existenta
- Stalp beton existent

- Bransament electric proiectat
- BMPM 32A
- Suport de beton

PRIFICATOR/ PERT	NUME SI PRENUME	SEMNATURA	CERINTA:	REFERAT/EXPERTIZA NR./DATA	
AB				BENEFICIAR:	Pr. nr.: 4/2026
EC				Titlu proiect: Alim.EE - Locuinta - str. ION ADAM, nr. 90B, localitatea VASLUI (VS), NC 83359	Faza:
RO				Titlu plansa: Plan situatie proiectat	Plansa: E 2
SI					