

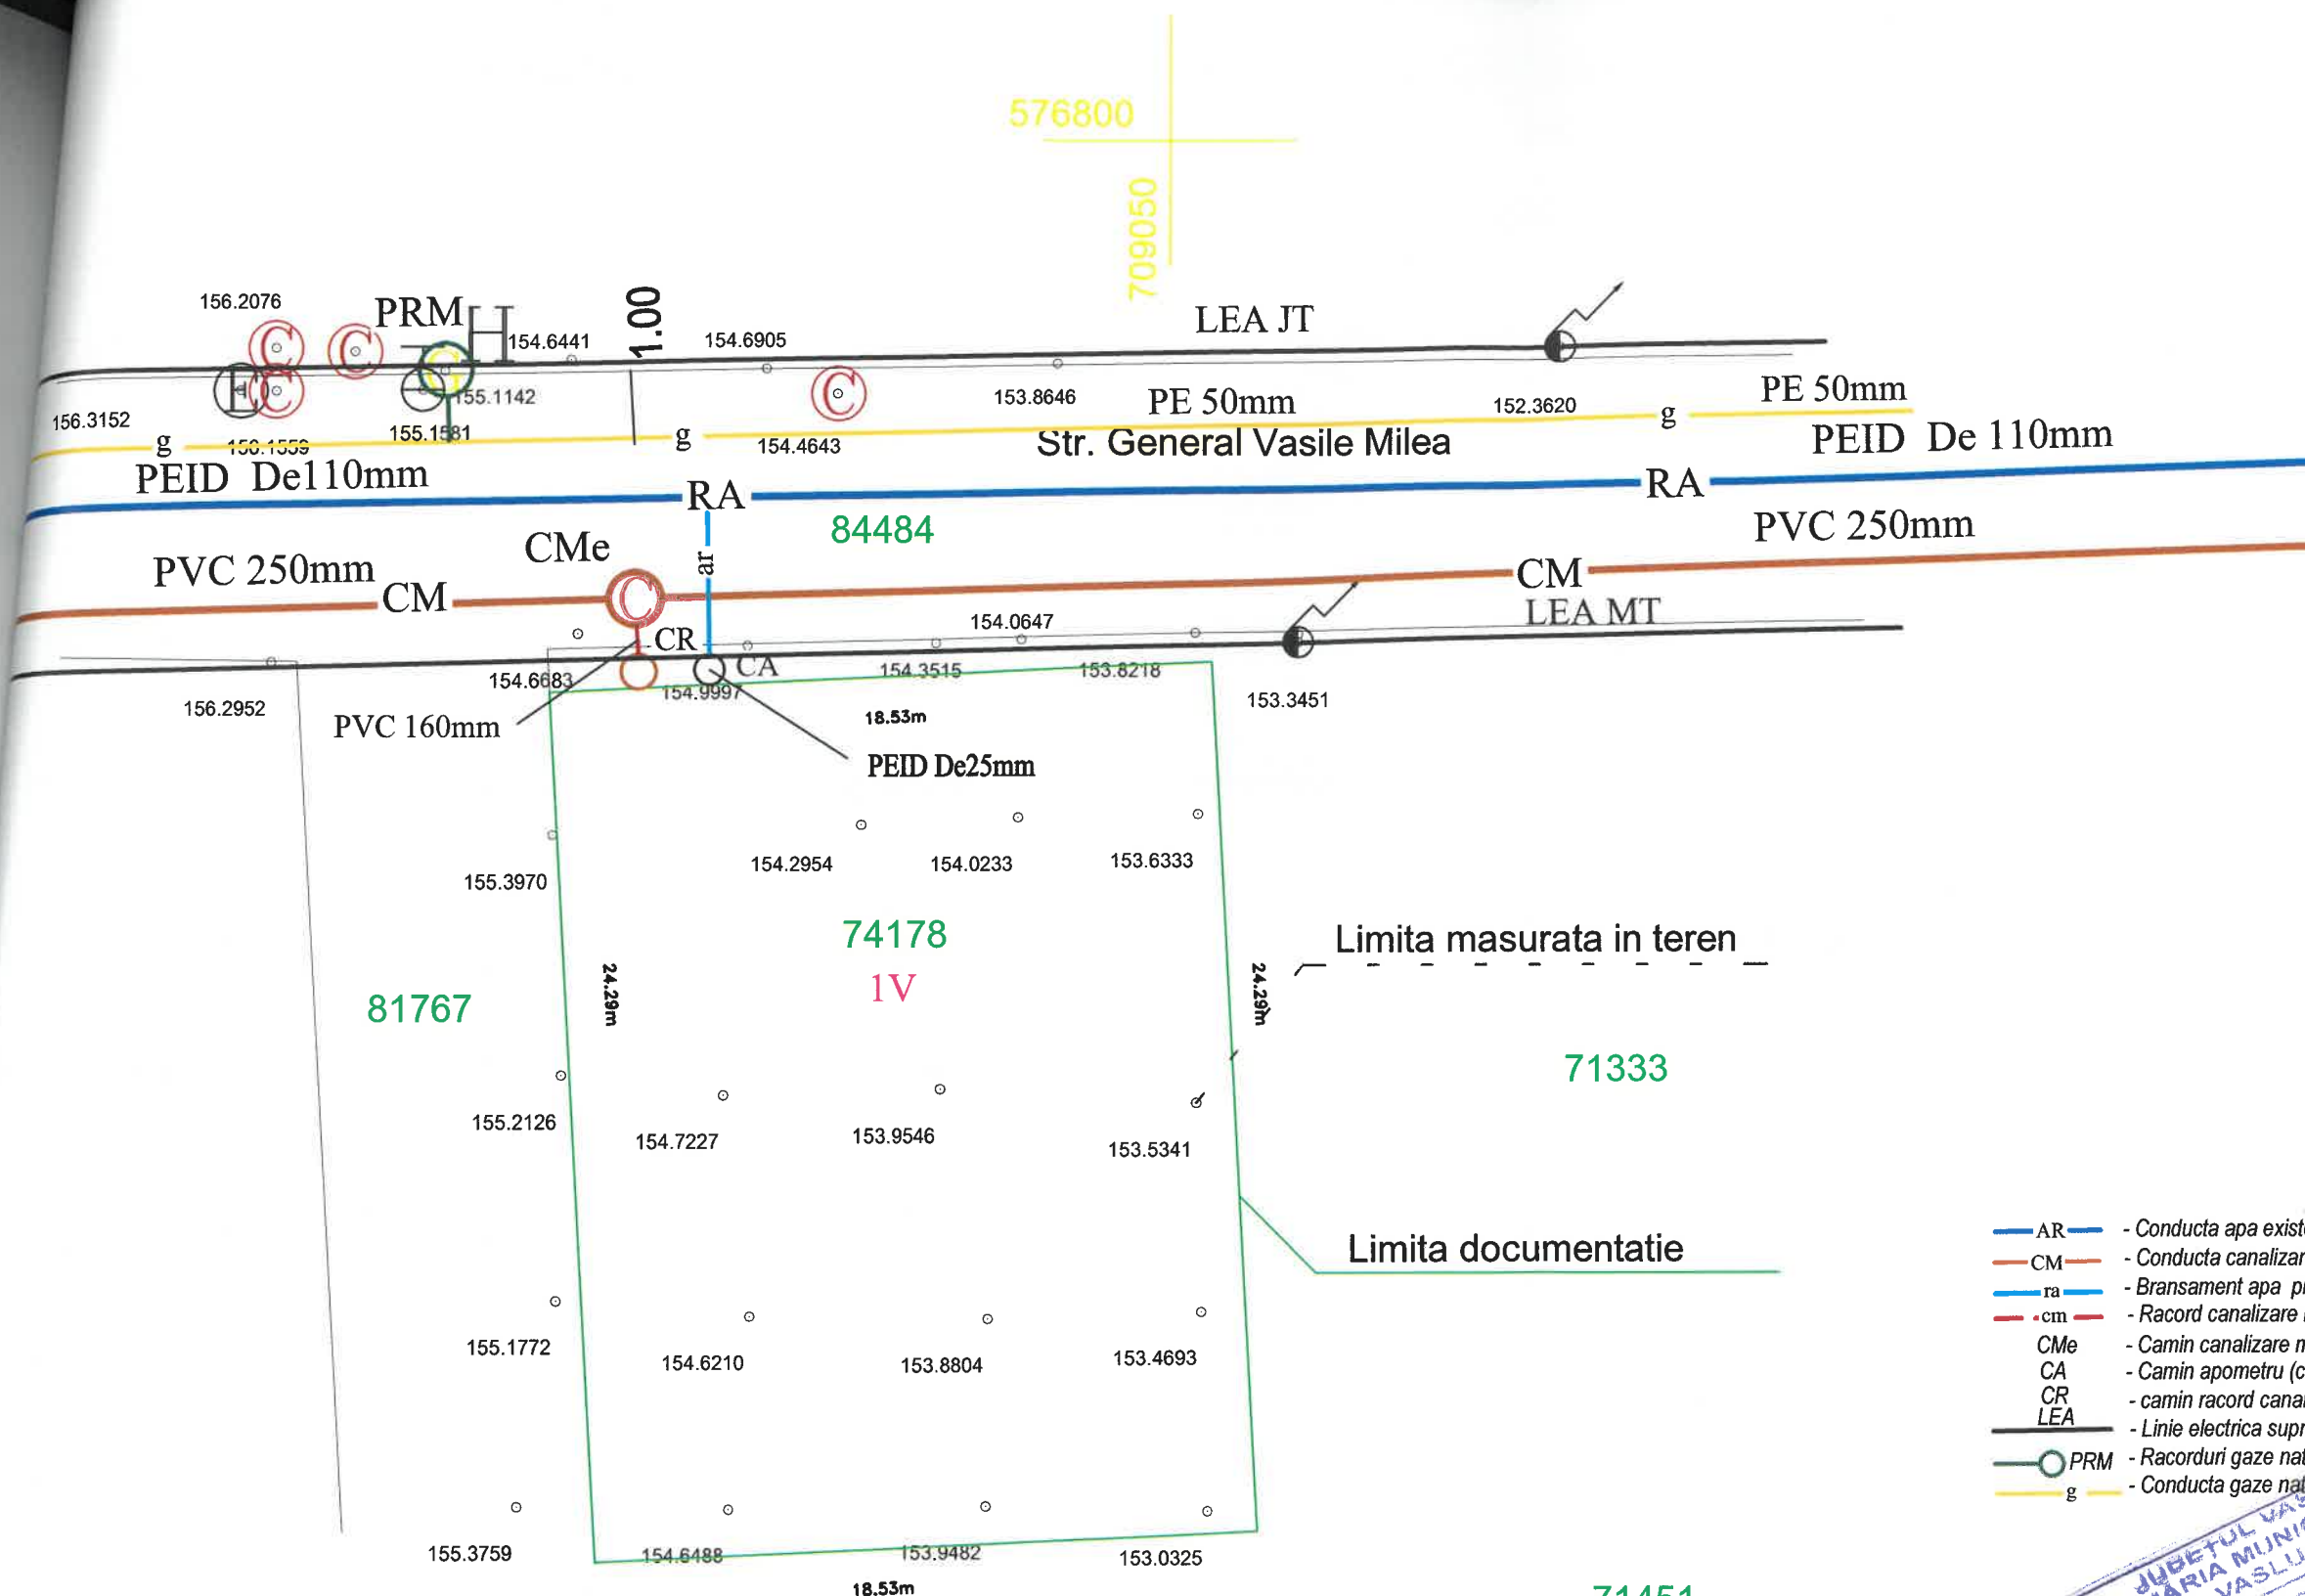


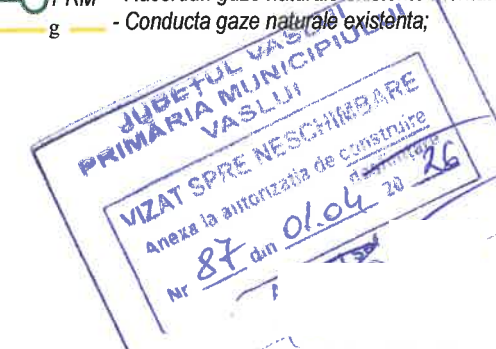

LEGENDA

- AR - Conducta apa existenta;
- CM - Conducta canalizare menajera existenta;
- ra - Bransament apa propus
- cm - Racord canalizare menajera propus;
- CMe - Camin canalizare menajera existent;
- CA - Camin apometru (contorizare) propus;
- CR - camin racord canalizare
- LEA - Linie electrica supraterrana existenta;
- PRM - Racorduri gaze naturale existente montate subteran;
- g - Conducta gaze naturale existenta;

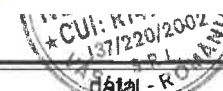

verificator expert	nume	semnatura	cerinta	referat nr.	
Proiectant general:				BENEFICIAR:	
C				Titlu proiect:	Pr. nr. 547/2027
specificatie	nume	semnatura	scara: 1:200	BRANSAMENT APA SI RACORD CANALIZARE	Faza: DTAC
sef proiect			data: 2026	IMOBIL STR. GENERAL VASILE MILEA, FN, MUNICIPIUL VASLUI	
proiectat				Titlu plansa:	PLANSĂ: A1
desenat				PLAN DE SITUATIE	