


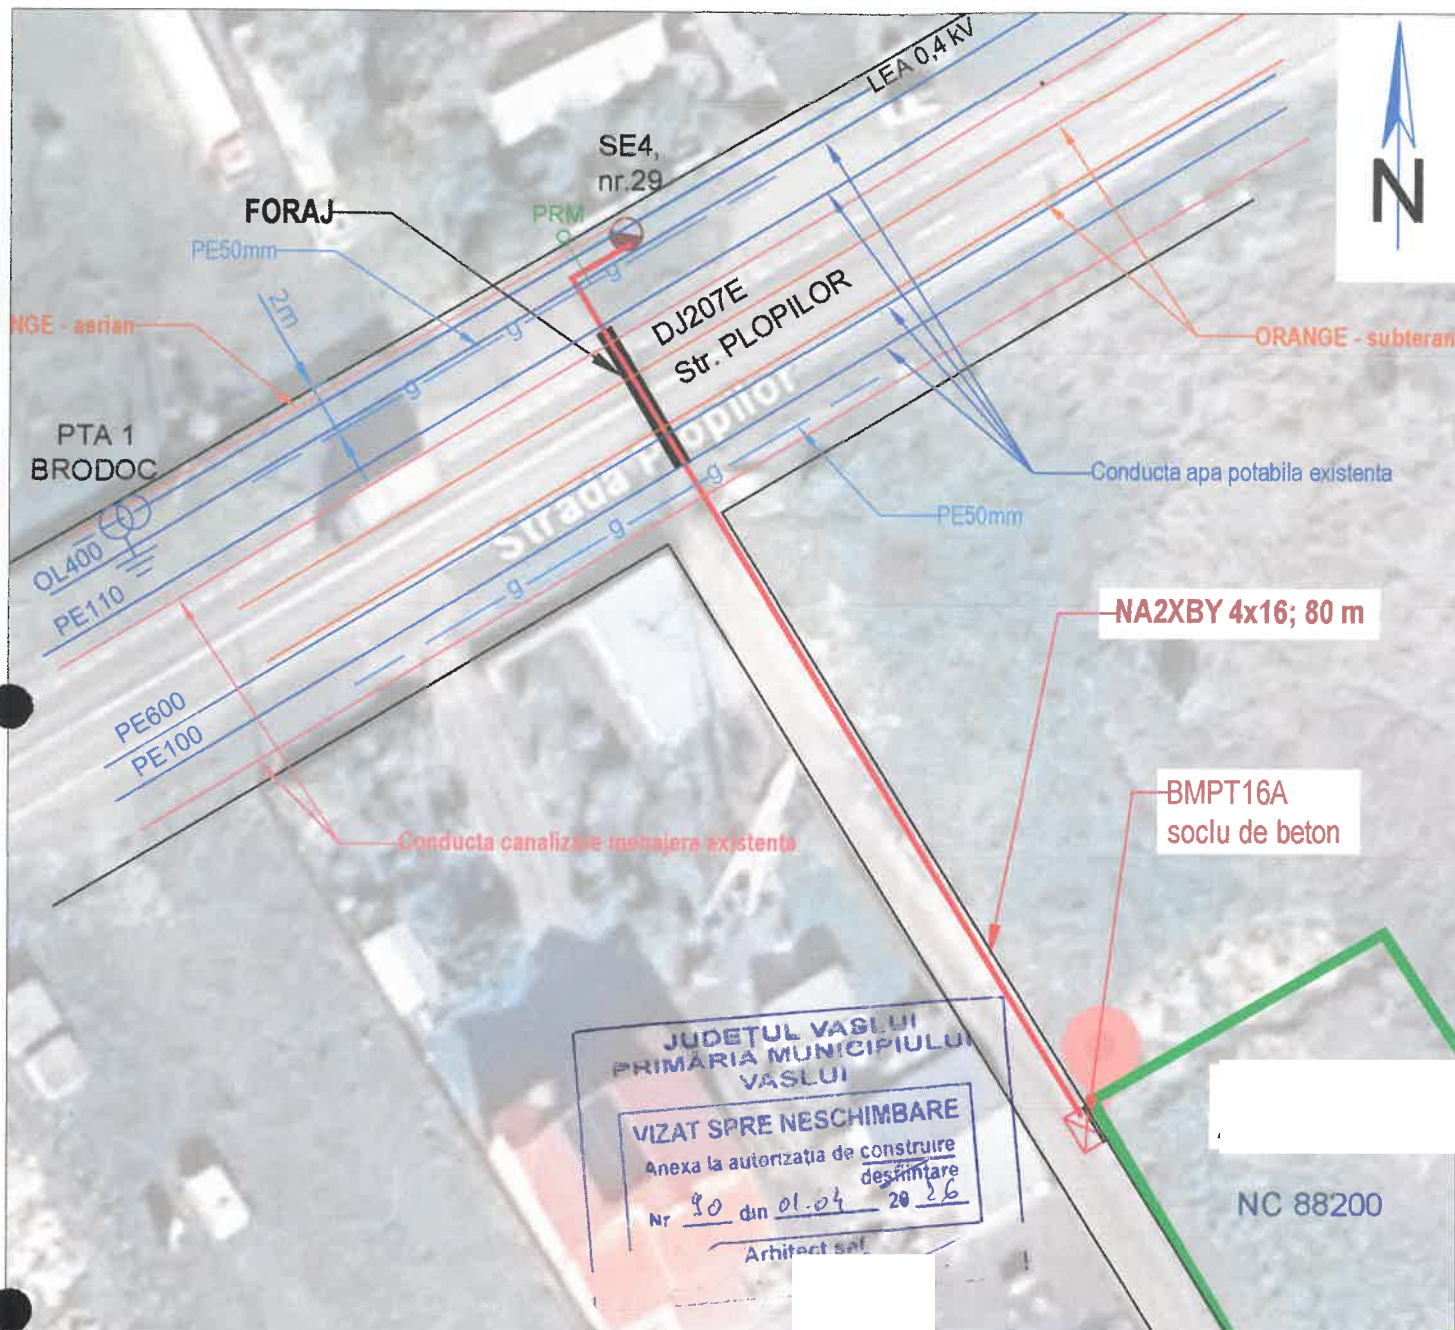

LEGENDA:

- LEA 0,4kV existenta
- Bransament electric proiectat
- Stalp beton existent
- BMPT 16A
- Suport de beton

- Traseu conducta apa potabila existenta
- Traseu conducta canalizare menajera existenta
- Traseu conducta existenta - gaz - PEHD Dn50mm
- Racord existent - gaz - PEHD/OL
- Traseu subteran - ORANGE
- Traseu aerian - ORANGE