



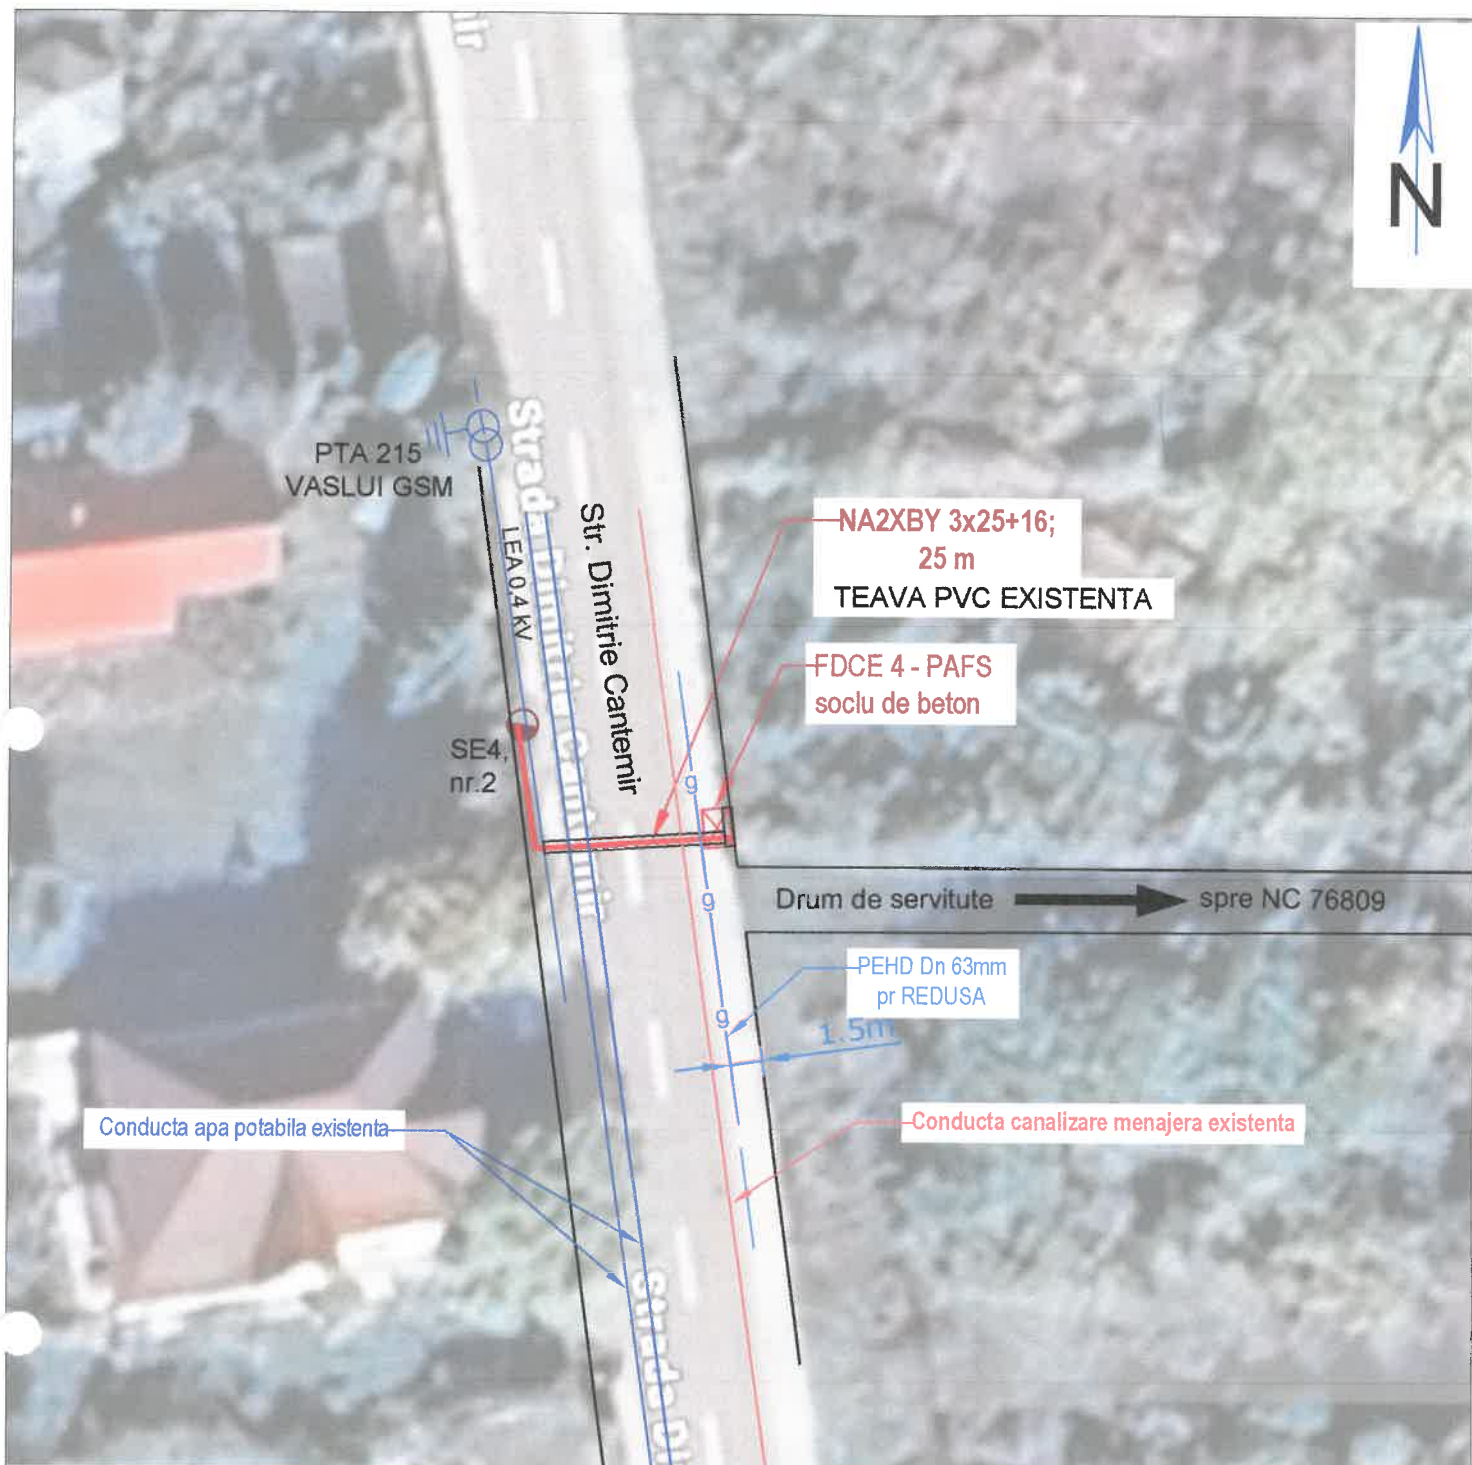

LEGENDA:

— Bransament electric proiectat	— Traseu conducta apa potabila existenta
— LEA 0,4kV existenta	— Traseu conducta canalizare menajera existenta
X FDCE 4-PAFS	—g— Traseu conducta existenta - gaz - PEHD Dn63mm
 Stalp beton existent	 Suport de beton

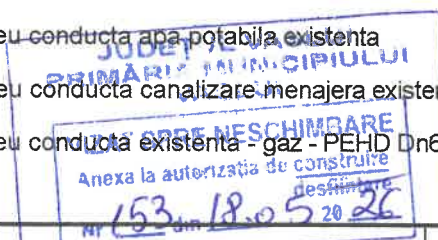

VERIFICATOR/ EXPERT	NUME SI PRENUME	SEMNATURA	CERINTA:	REFERAT/EXPERTIZA NR./DATA	
ELABORATOR: TRUS			Vaslui	BENEFICIAR:	Pr. nr.: 7/2026
SPECIFICATIE PROIECTAT			Scara: 1:1000	Titlu proiect: Alim.EE – Put forat - str. Dimitrie Cantemir, nr. FN, loc. VASLUI (VS), NC 76809	Faza: DTAC
DESENAT			Data: 2026	Titlu plansa: Plan situatie proiectat	Plansa: E 2

